1 PROJECT LOCATION MAP

SCALE: 1" = 40'-0"

0 20 40 80

N

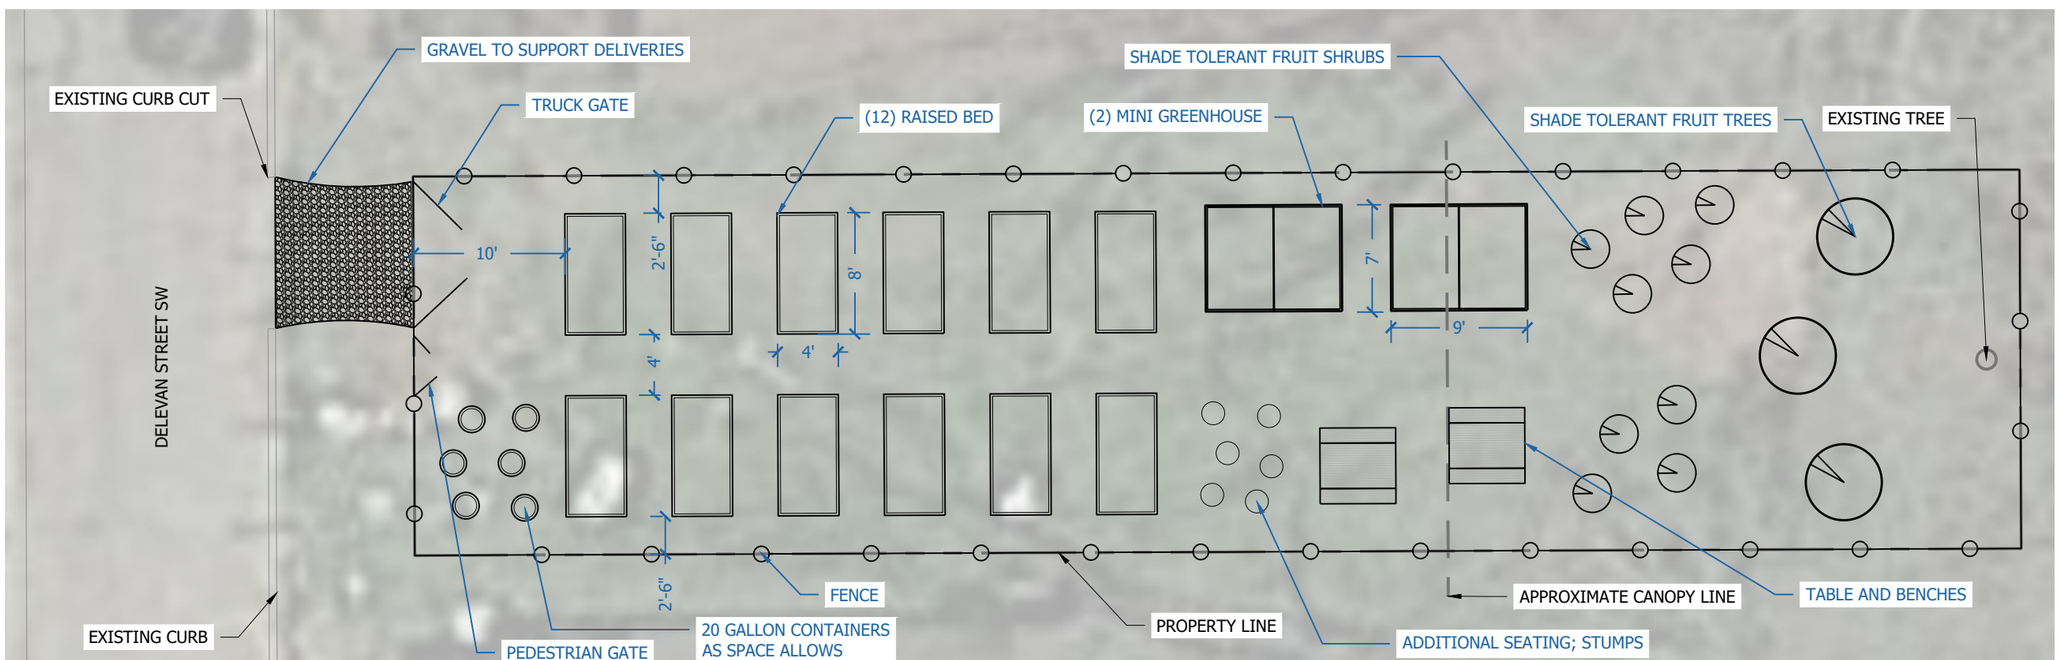

2 GARDEN DESIGN PLAN

SCALE: 1" = 10'-0"

0 5 10 20

N

ATLANTA CITY STUDIO
DEPARTMENT OF CITY PLANNING
CITY OF ATLANTA

99 BROAD ST SW
ATLANTA, GA 30303

PROJECT
224 DELEVAN STREET
URBAN GARDEN
224 DELEVAN STREET SW
ATLANTA, GA 30315

CLIENT
THE THURSDAY GROUP
PROPERTY DEL 224 LLC

ISSUE

REV	DATE	DESCRIPTION

SCALE: VARIES

DRAWN BY: BBM

REVIEWED BY:

DATE: 10.05.20

SHEET TITLE
PROJECT LOCATION MAP
& GARDEN DESIGN PLAN

SHEET #
A-001

SAMPLE SITE PLAN